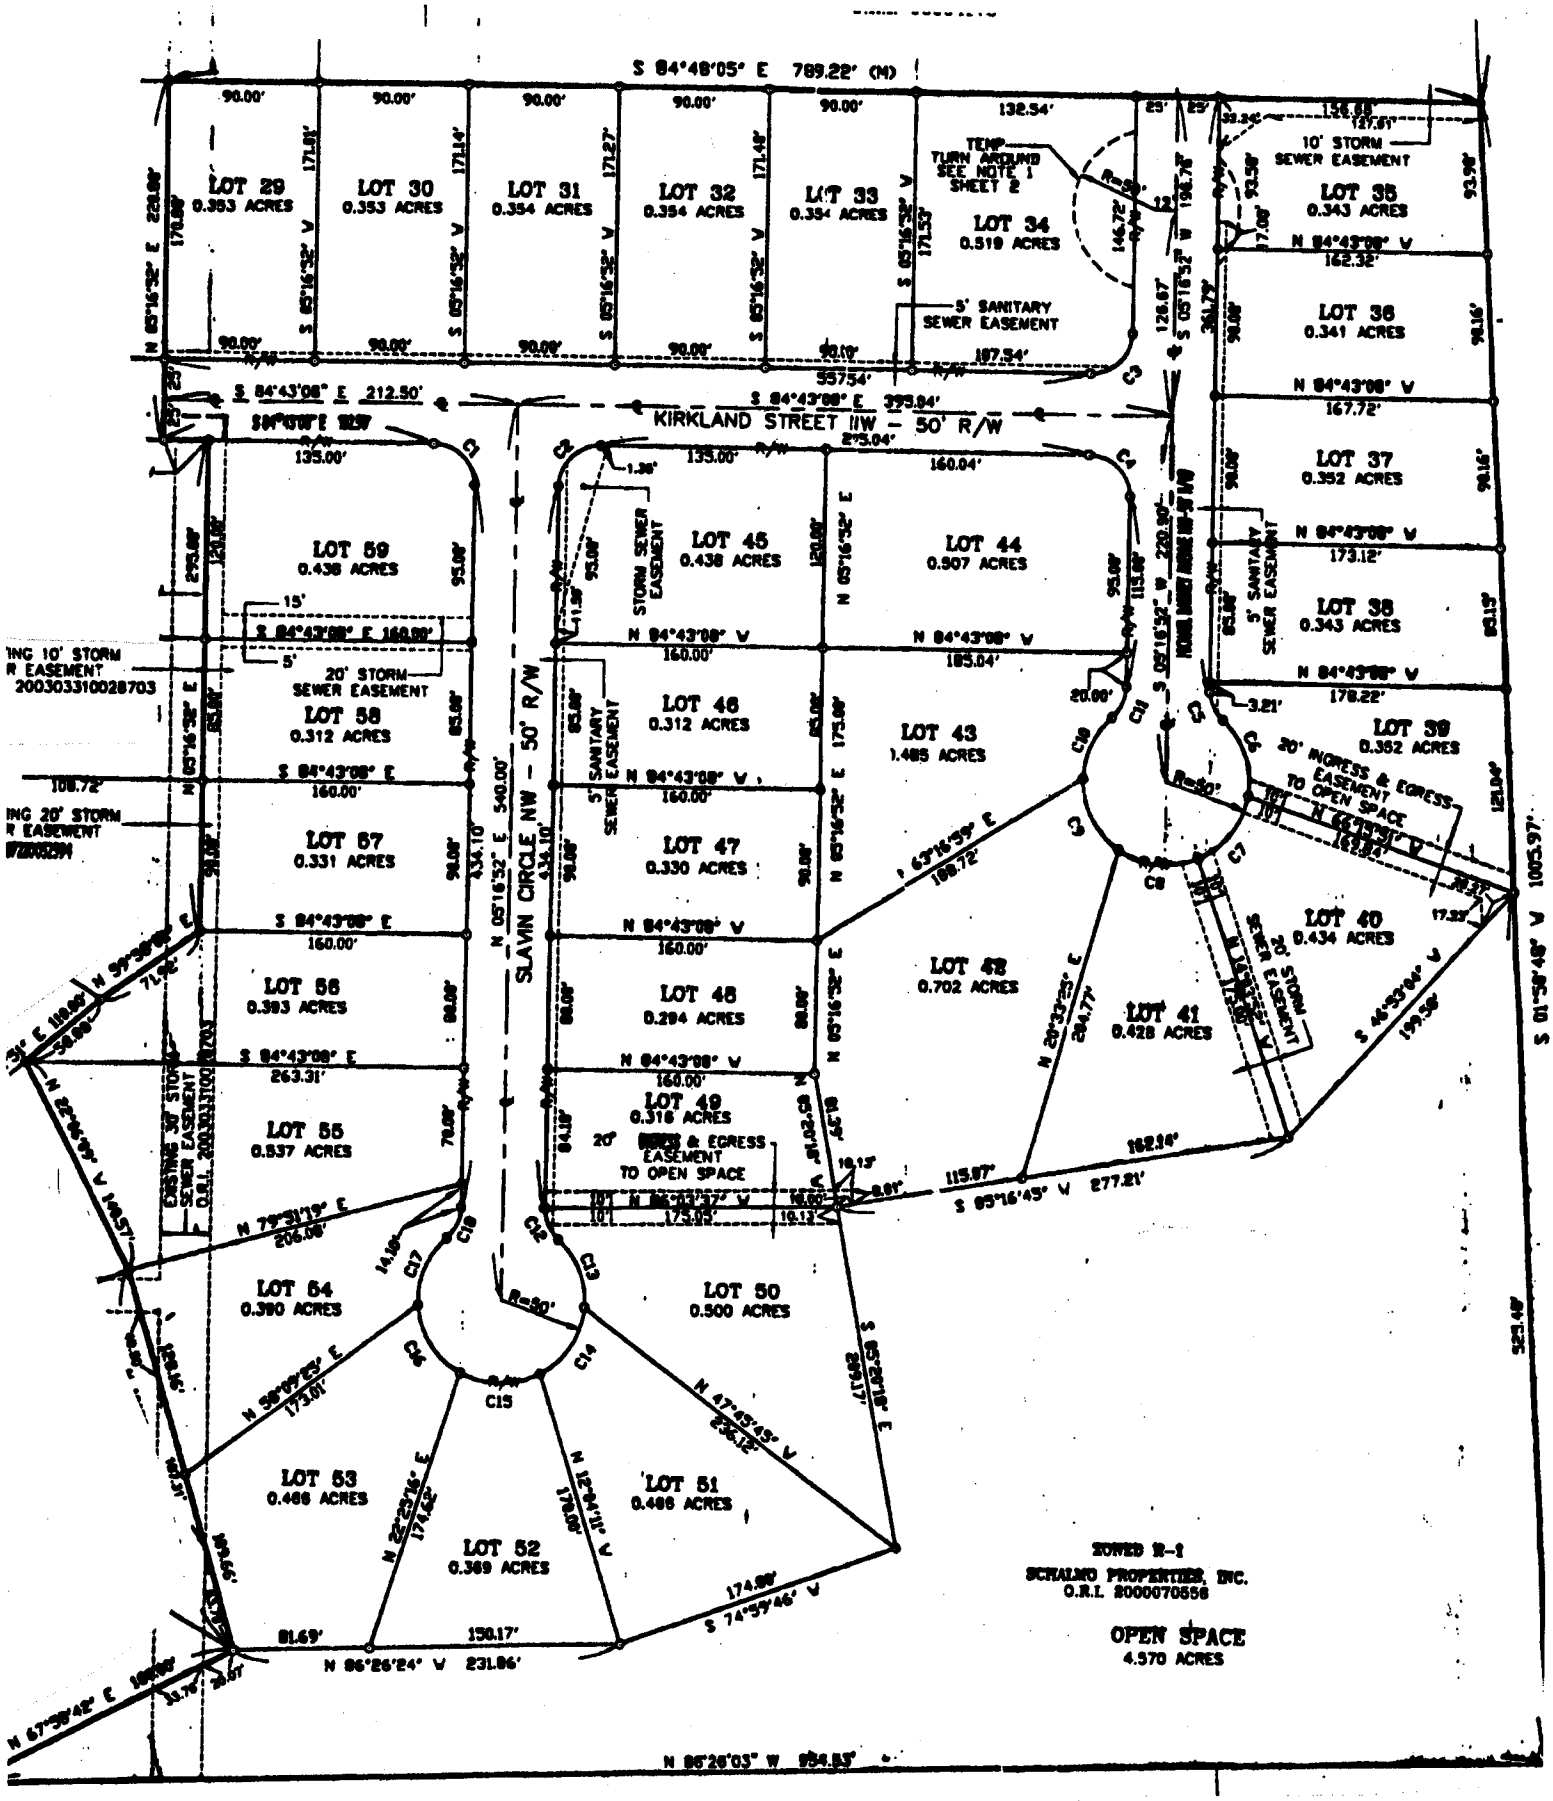
S 84°48'05" E 789.22' (M)
KIRKLAND STREET NW - 50' R/W
SLAVIN CIRCLE NW - 50' R/W
LOT 29 0.353 ACRES
LOT 30 0.353 ACRES
LOT 31 0.354 ACRES
LOT 32 0.354 ACRES
LOT 33 0.354 ACRES
LOT 34 0.519 ACRES
LOT 35 0.343 ACRES
LOT 36 0.341 ACRES
LOT 37 0.352 ACRES
LOT 38 0.343 ACRES
LOT 39 0.352 ACRES
LOT 40 0.434 ACRES
LOT 41 0.428 ACRES
LOT 42 0.702 ACRES
LOT 43 1.485 ACRES
LOT 44 0.907 ACRES
LOT 45 0.438 ACRES
LOT 46 0.312 ACRES
LOT 47 0.330 ACRES
LOT 48 0.294 ACRES
LOT 49 0.316 ACRES
LOT 50 0.500 ACRES
LOT 51 0.488 ACRES
LOT 52 0.389 ACRES
LOT 53 0.488 ACRES
LOT 54 0.390 ACRES
LOT 55 0.537 ACRES
LOT 56 0.383 ACRES
LOT 57 0.331 ACRES
LOT 58 0.312 ACRES
LOT 59 0.438 ACRES
TEMP. TURN AROUND SEE NOTE 1 SHEET 2
5' SANITARY SEWER EASEMENT
10' STORM SEWER EASEMENT
20' STORM SEWER EASEMENT
STORM SEWER EASEMENT
5' SANITARY SEWER EASEMENT
20' INGRESS & EGRESS EASEMENT TO OPEN SPACE
EXISTING 30' STORM SEWER EASEMENT O.R.I. 2003033100
ZONED R-1
SCHALMO PROPERTIES, INC.
O.R.I. 2000070556
OPEN SPACE
4.570 ACRES
N 86°26'03" W 984.83'
S 01°38'48" W 1005.97'